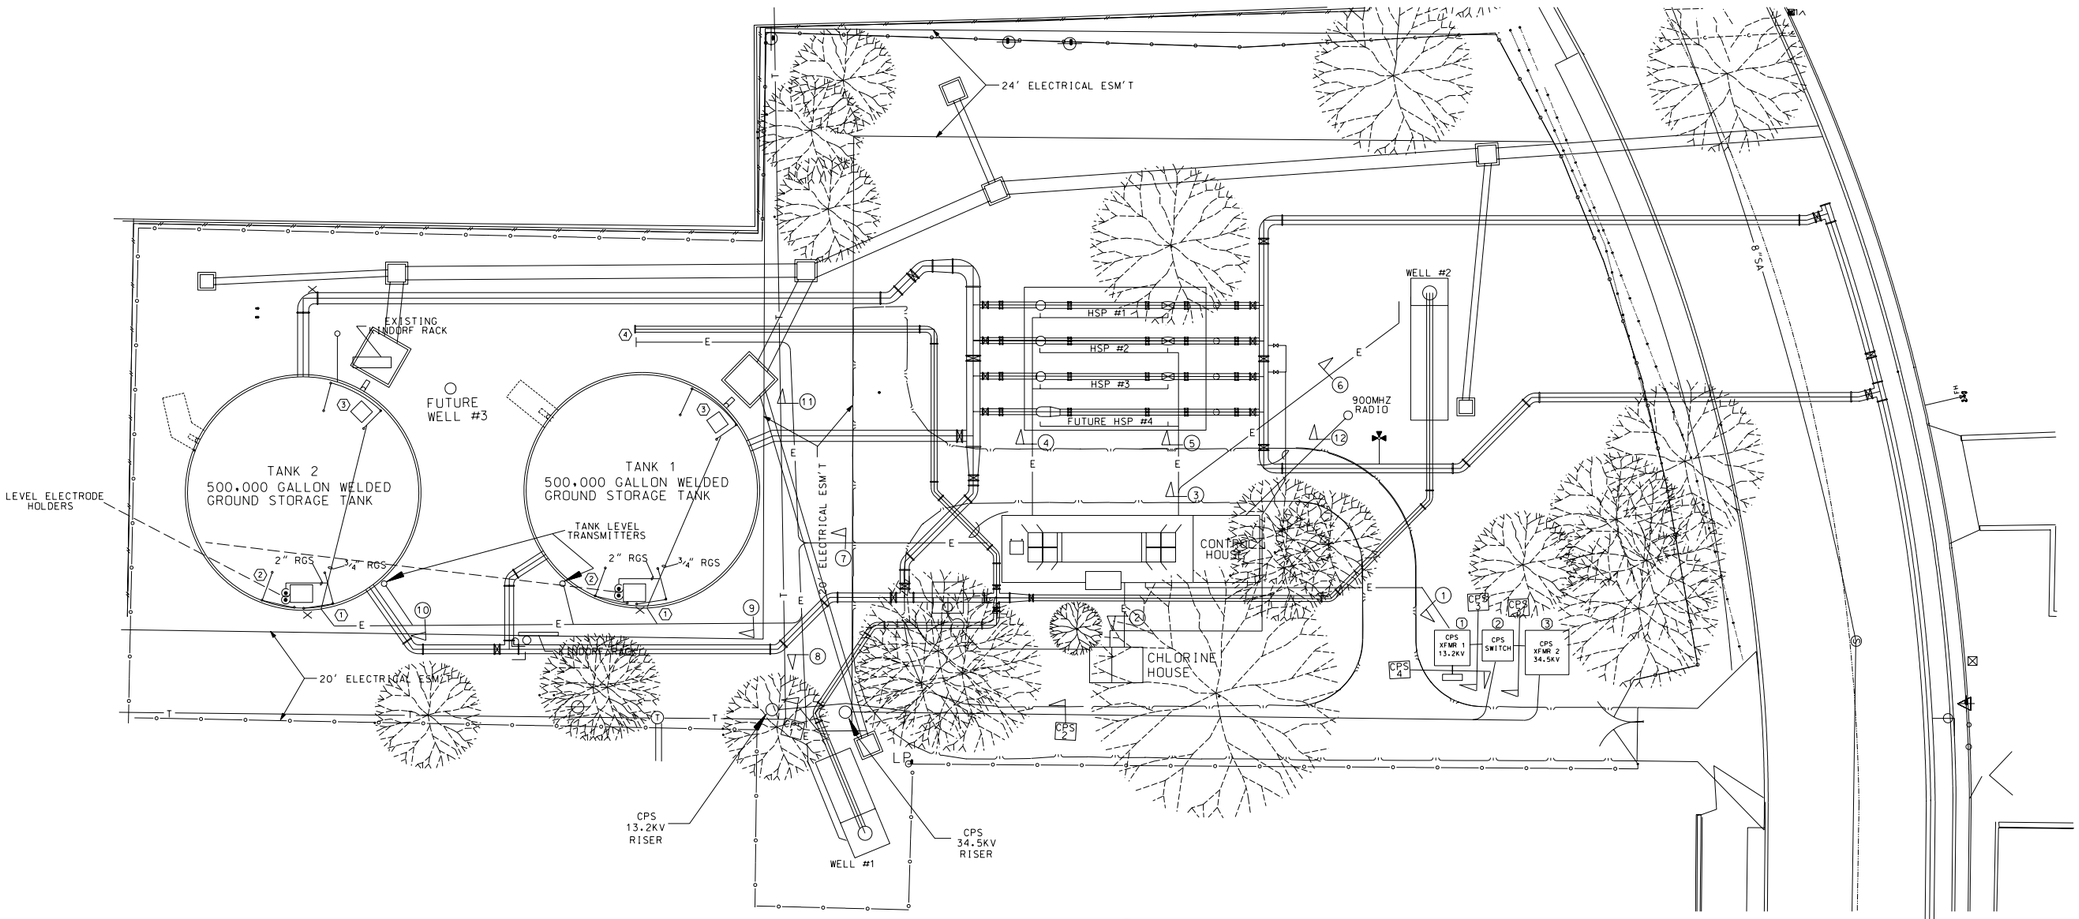

ELECTRICAL SITE PLAN

SCALE:

0 10 20 30 40 50

FEET

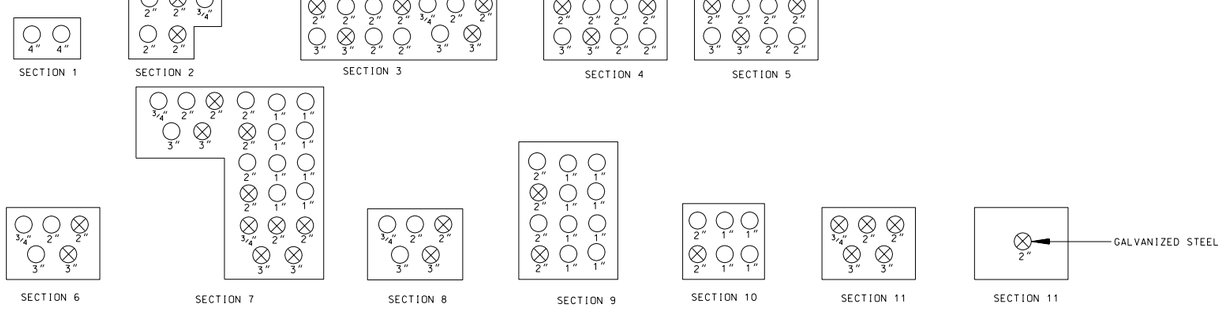

DUCTBANK SECTIONS

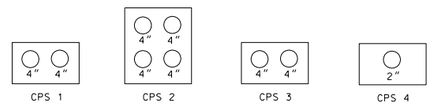

CPS DUCTLINES & TRANSFORMER/SWITCH SLABS

NOTES:

1. SHALL BE INSTALLED IN ACCORDANCE WITH AND SUBJECT TO CPS SPECIFICATIONS.

① - 8' X 10'

② - 8' X 10'

③ - 10' X 10'

No.	Revision	Drawn	Approved	Date

Revisions

DESIGN STANDARDS
PUMP STATION

ELECTRICAL SITE PLAN

Developer SAN ANTONIO WATER SYSTEM

Cont. Budget Proj.

SUBMITTED GRUBB ENGINEERING. INC.

APPROVED

Map No. Sheet

Section No.

Dr. RDG Ch Job No. E02