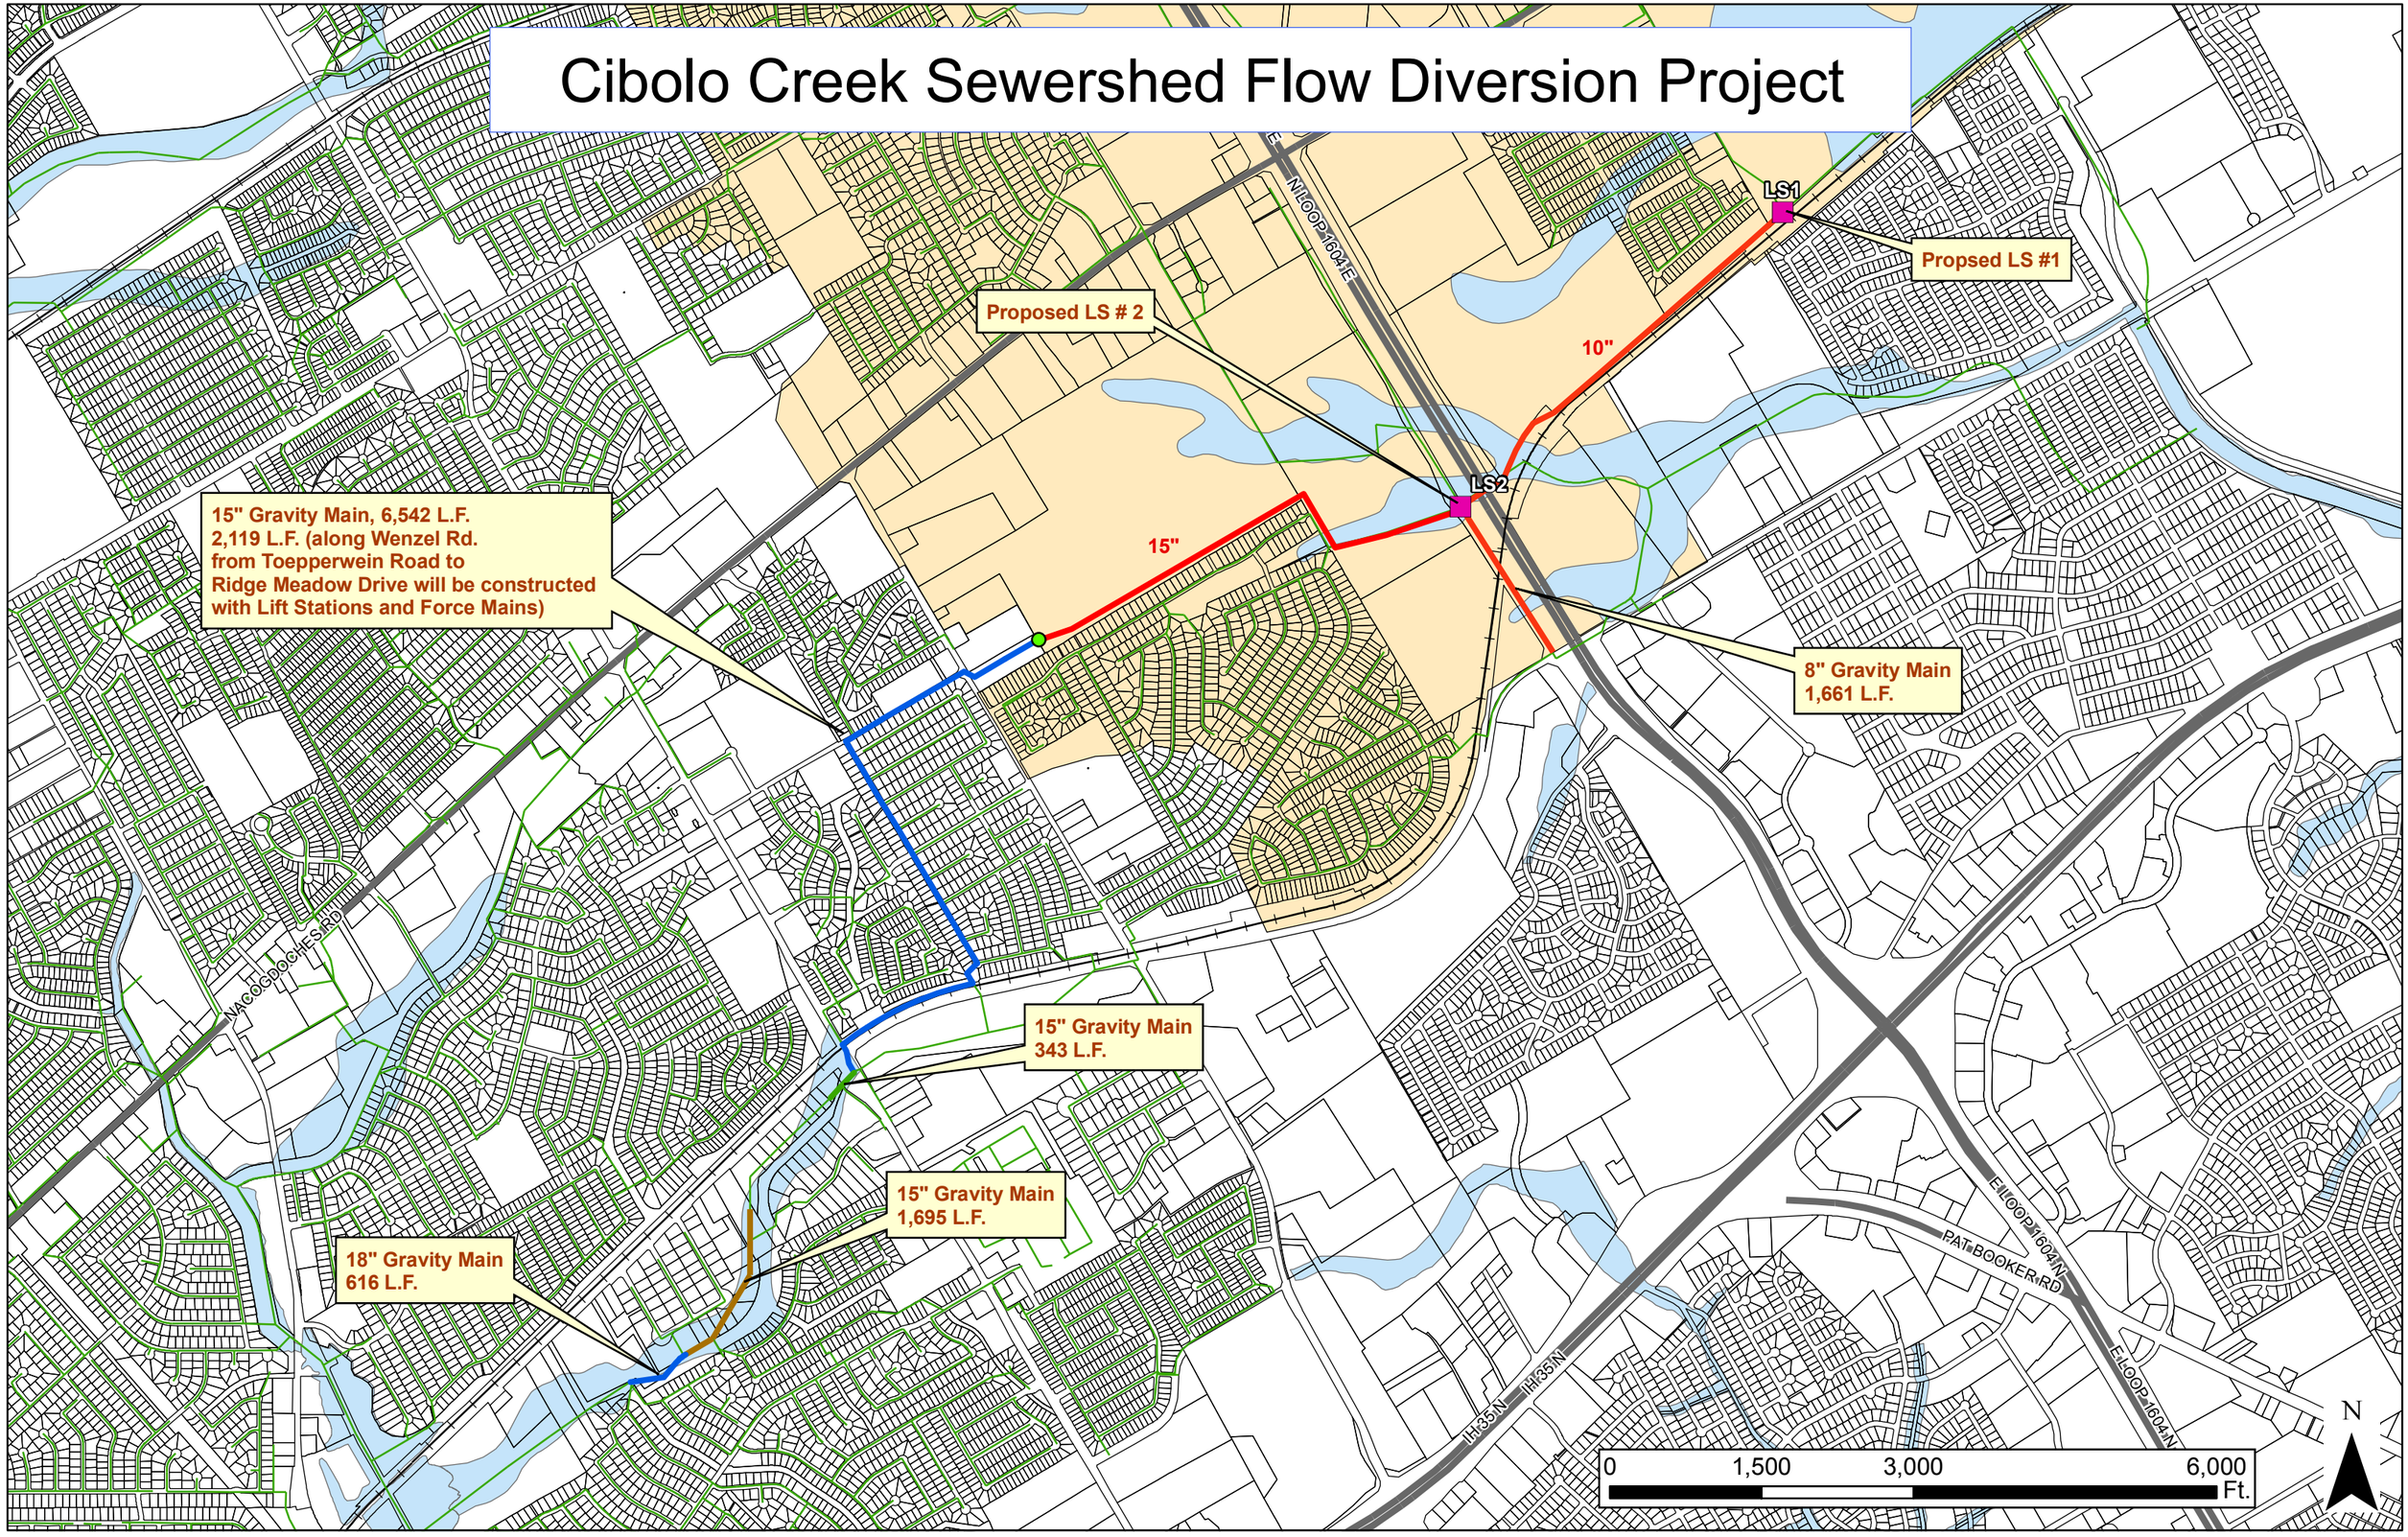Cibolo Creek Sewershed Flow Diversion Project