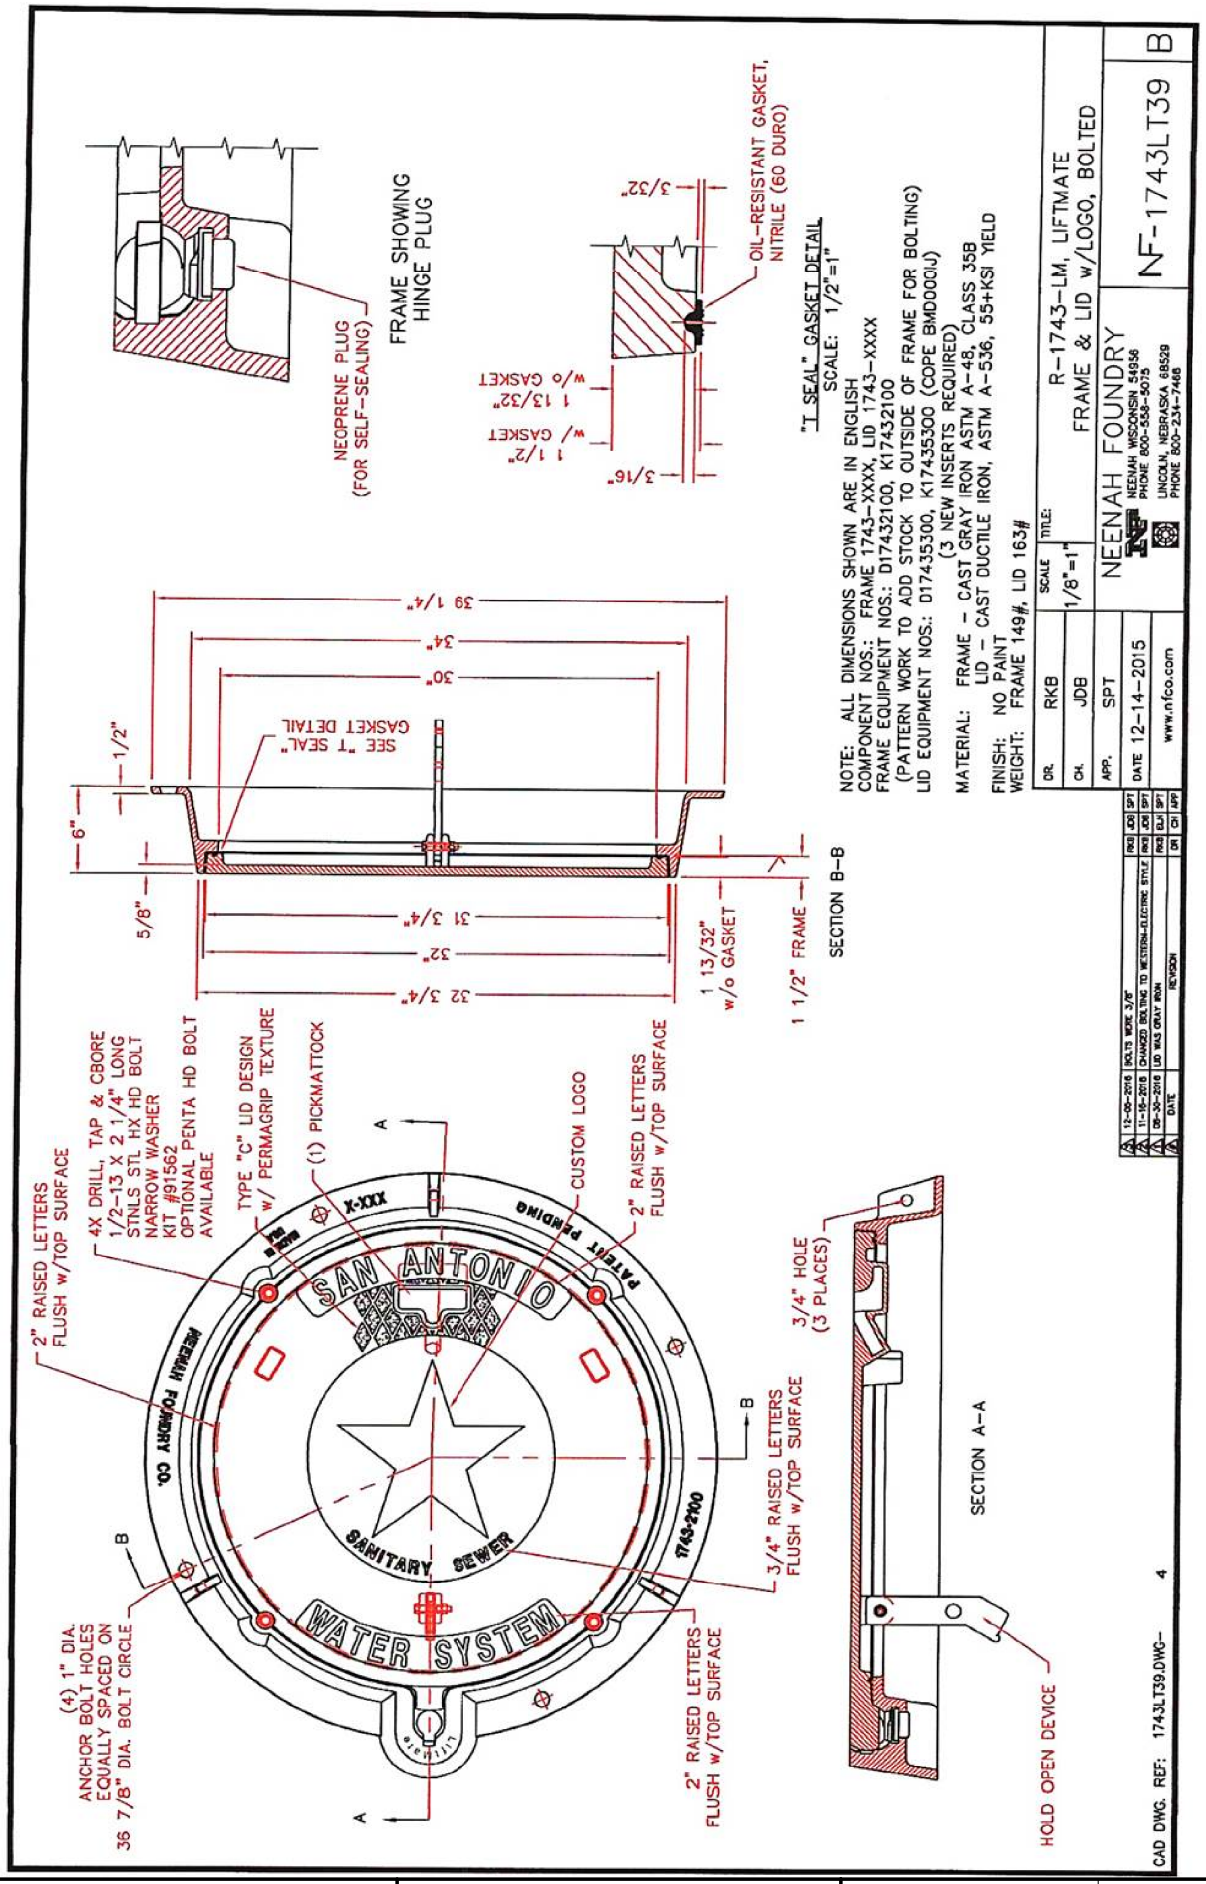

PROPERTY OF SAN ANTONIO WATER SYSTEM SAN ANTONIO, TEXAS	MANHOLE RING AND COVER DETAIL	APPROVED February 2017	REVISED
		DD-852-07	SHEET 5 OF 5